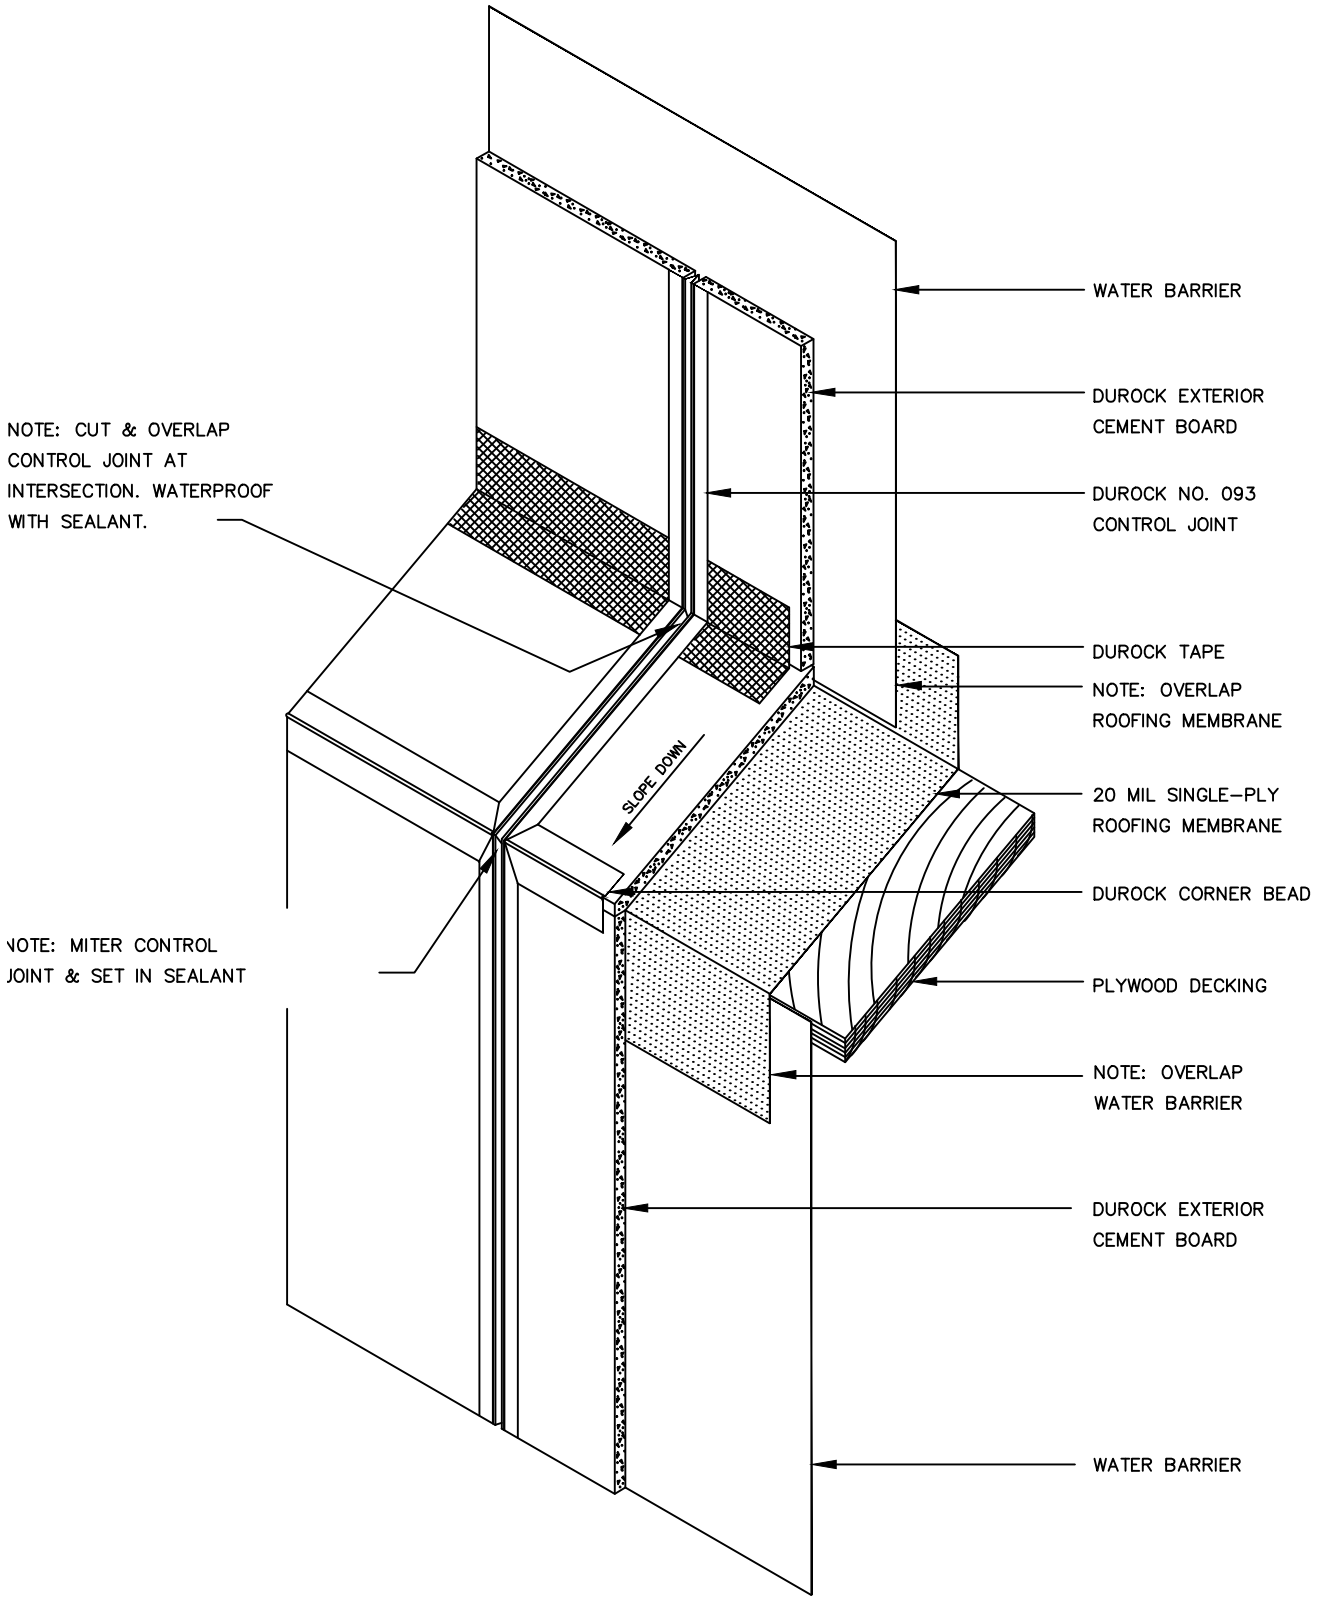

WALL/SILL DETAIL

DETAIL SHEET

SCALE: N.T.S. DATE:

UNITED STATES GYPSUM COMPANY

This DUROCK CEMENT BOARD SYSTEM DETAIL must not be used without a complete evaluation by owner's design professional to verify the suitability of the design for a given structure.